

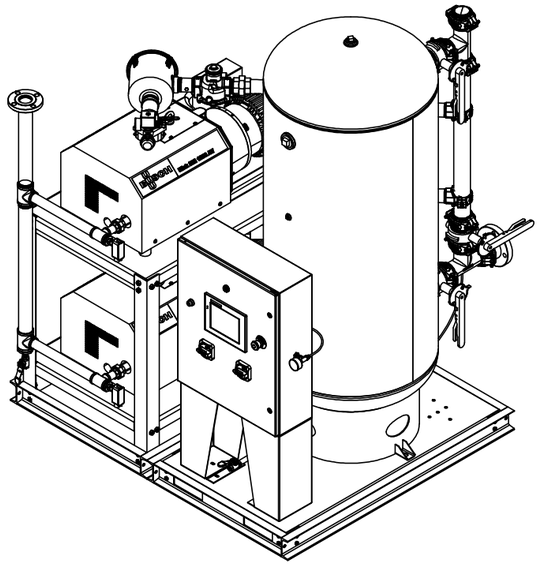



FRONT ISOMETRIC VIEW

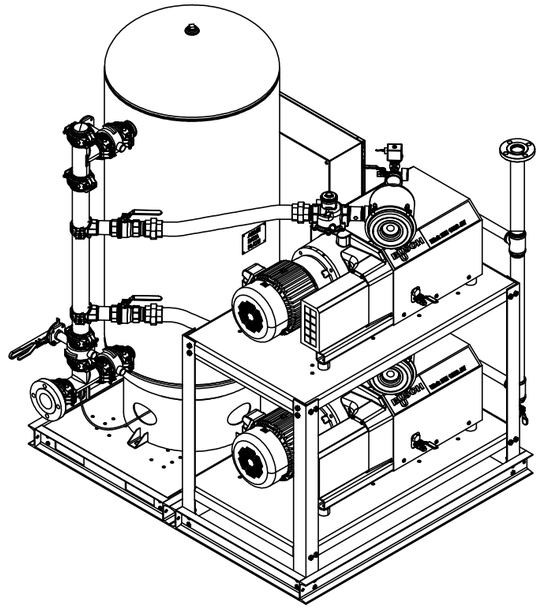


BACK ISOMETRIC VIEW

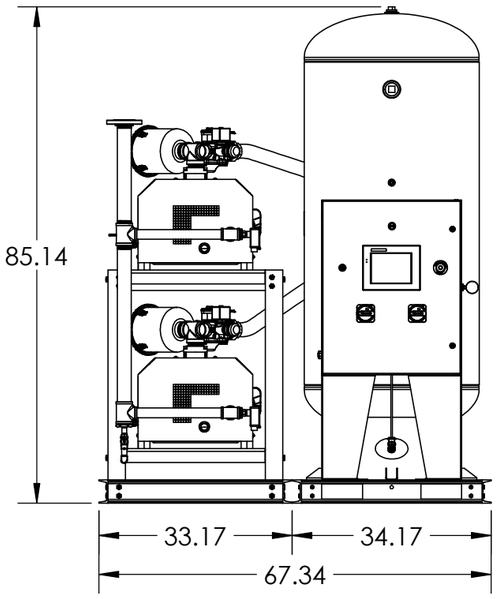


FRONT VIEW

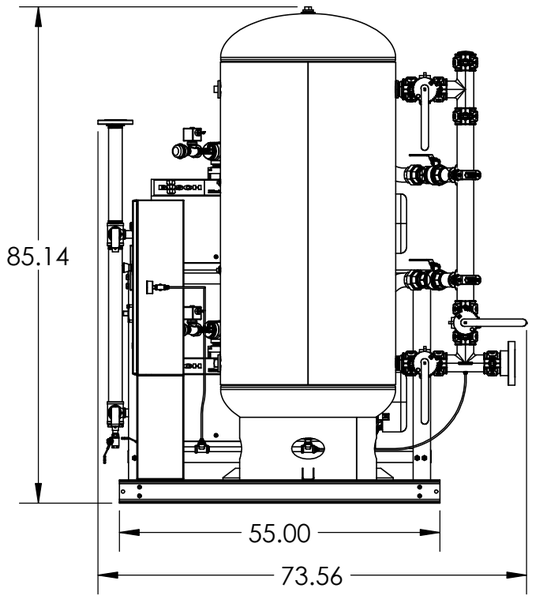

RIGHT VIEW

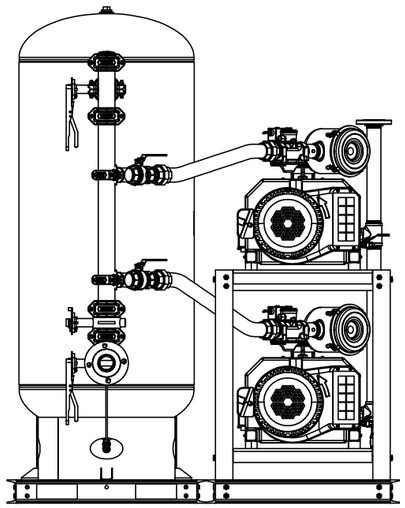

BACK VIEW

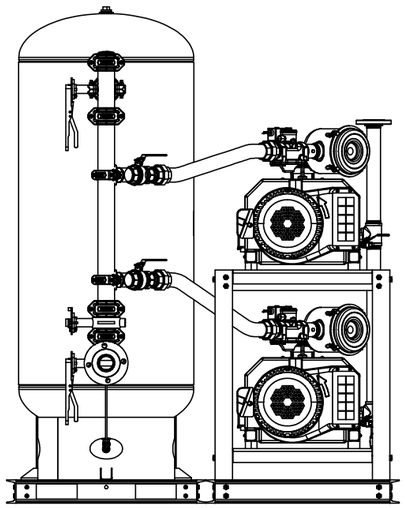

LEFT VIEW

REV	DESCRIPTION	DATE	APPROVED
0	PRE-CONSTRUCTION / SUBMITTAL APPROVAL REQUIRED	XX/XX/XX	XXX

REVISIONS

CONFIDENTIALITY NOTICE:
The information contained in this drawing is intended for use only by AIR ENERGY GROUP LLC and XXXXXXX. The information is confidential and any copying, distribution or dissemination without the written consent of National Environmental Systems is STRICTLY PROHIBITED.

GLOBALVAC & AIR
105 INDUSTRIAL BLVD / BROCKTON, MA 02301
Tel: 508-230-9445
WWW.GLOBALVACANDAIR.COM


DRWN BY	PM
DATE	10/2/2026
CHK BY	
DATE	
APPR BY	
DATE	

TITLE: DUPLEX 7HP LAB CLAW VACUUM SYSTEM


CUSTOMER
SITE LOCATION

JOB NO. XX-XXX

SCALE	SIZE	DWG NO.	SHEET	REV
NTS	B	VC07D-XXL-20V	1 OF 3	--

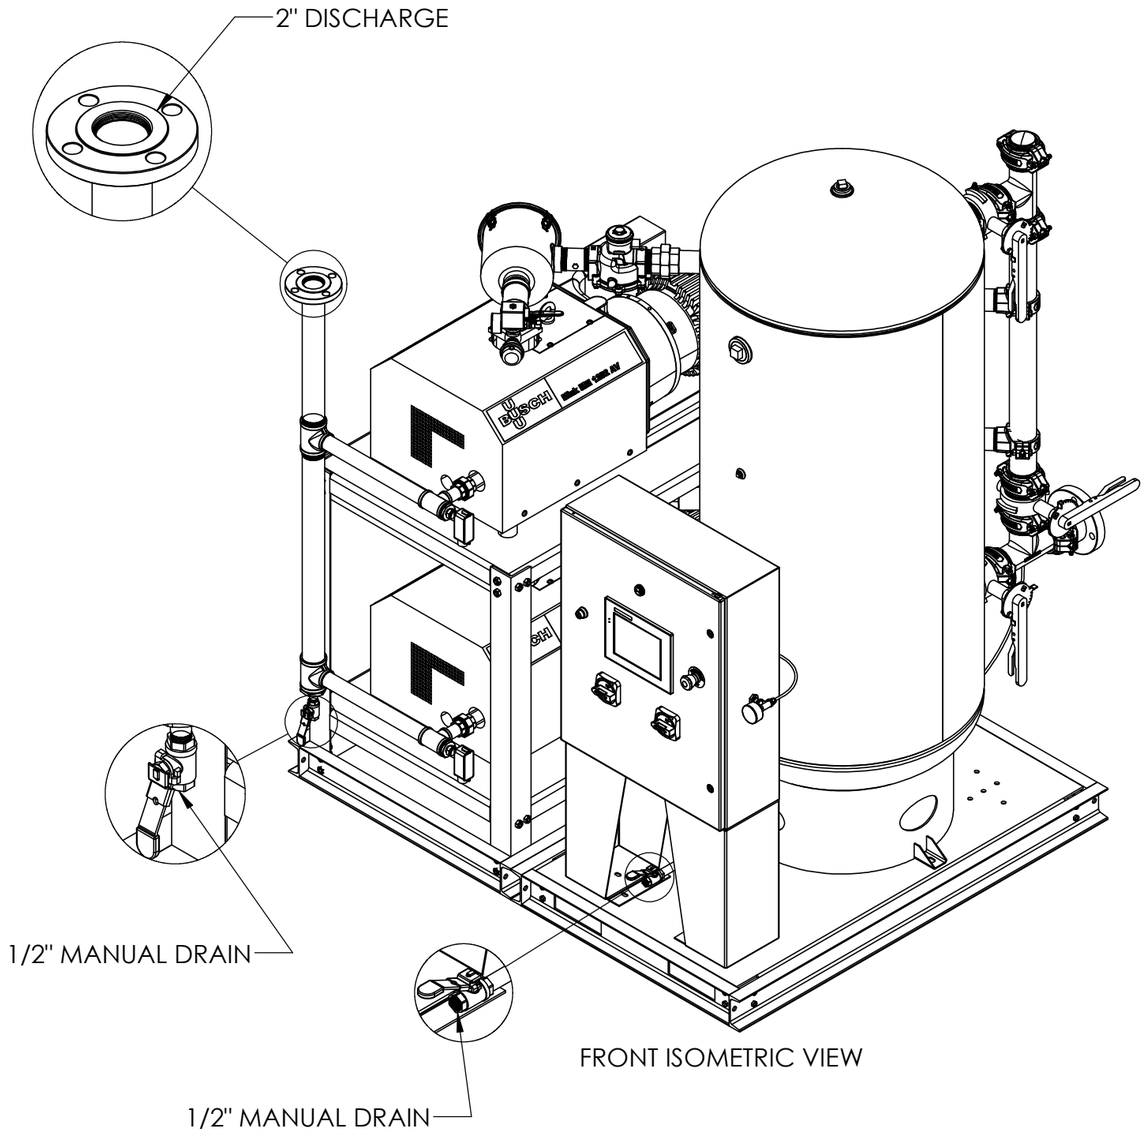

FRONT ISOMETRIC VIEW

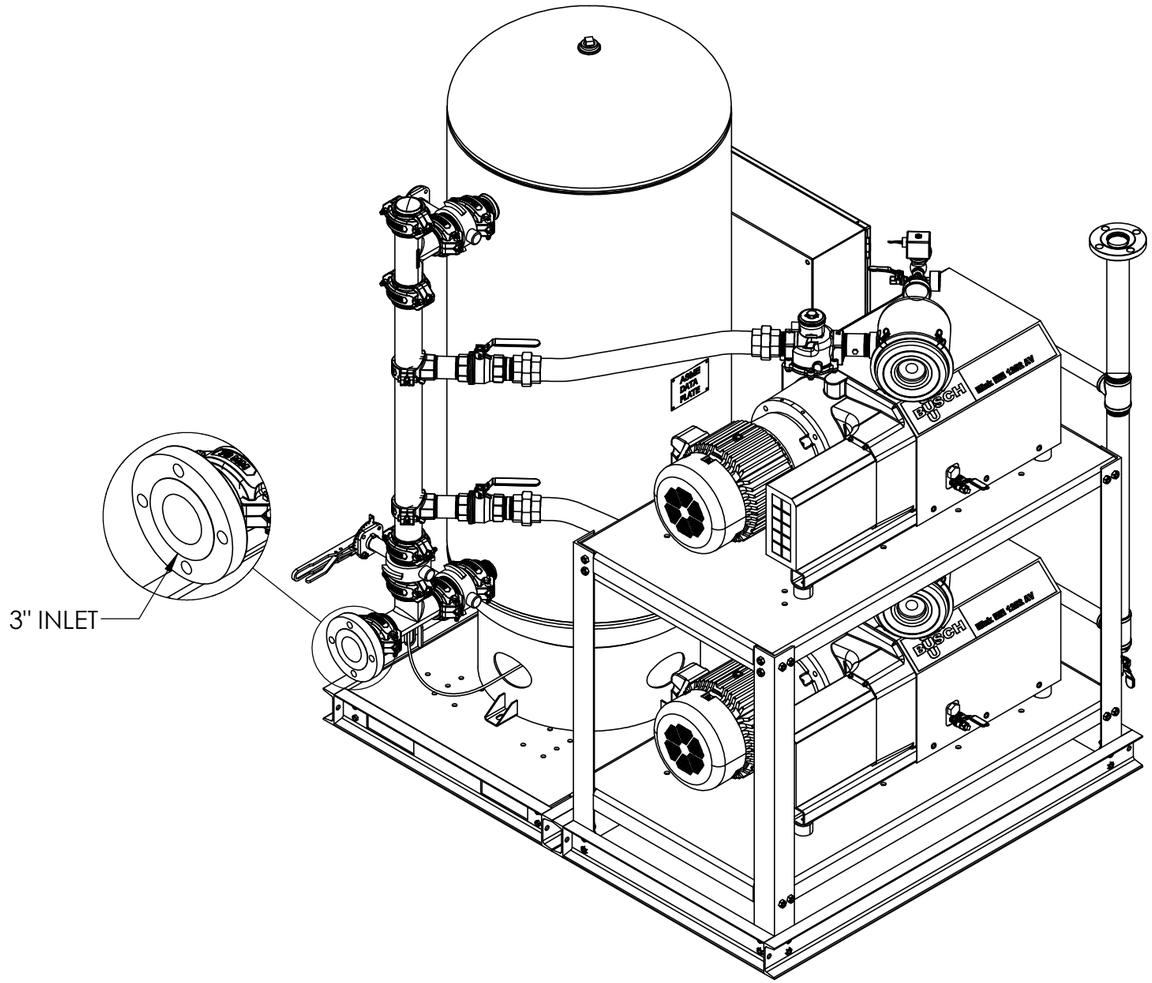

BACK ISOMETRIC VIEW

REV	DESCRIPTION	DATE	APPROVED
0	PRE-CONSTRUCTION / SUBMITTAL APPROVAL REQUIRED	XX/XX/XX	XXX

REVISIONS

CONFIDENTIALITY NOTICE:
The information contained in this drawing is intended for use only by AIR ENERGY GROUP LLC and XXXXXXX. The information is confidential and any copying, distribution or dissemination without the written consent of National Environmental Systems is STRICTLY PROHIBITED.

DRWN BY: PM — DATE: 10/2/2026
CHK BY — DATE
APPR BY — DATE


GLOBALVAC & AIR
105 INDUSTRIAL BLVD / BROCKTON, MA 02301
Tel: 508-230-9445
WWW.GLOBALVACANDAIR.COM

TITLE: DUPLEX 7HP LAB CLAW VACUUM SYSTEM


CUSTOMER
SITE LOCATION

JOB NO. XX-XXX

SCALE	SIZE	DWG NO.	SHEET	REV
NTS	B	VC07D-XXL-20V	2 OF 3	--

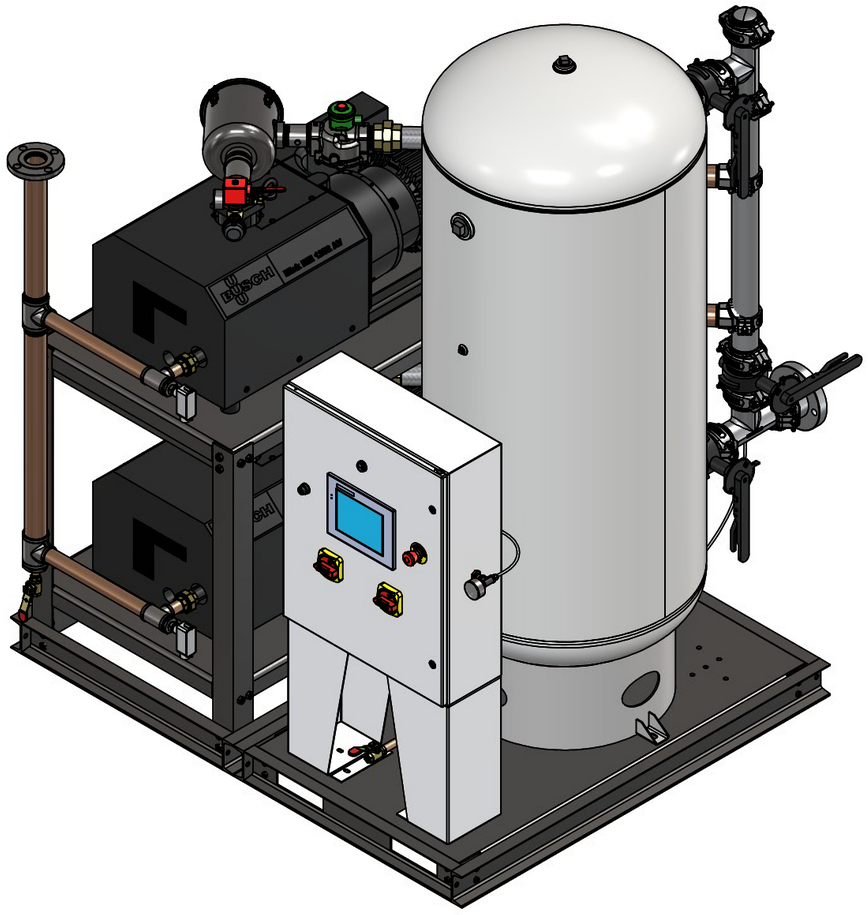

FRONT ISOMETRIC VIEW

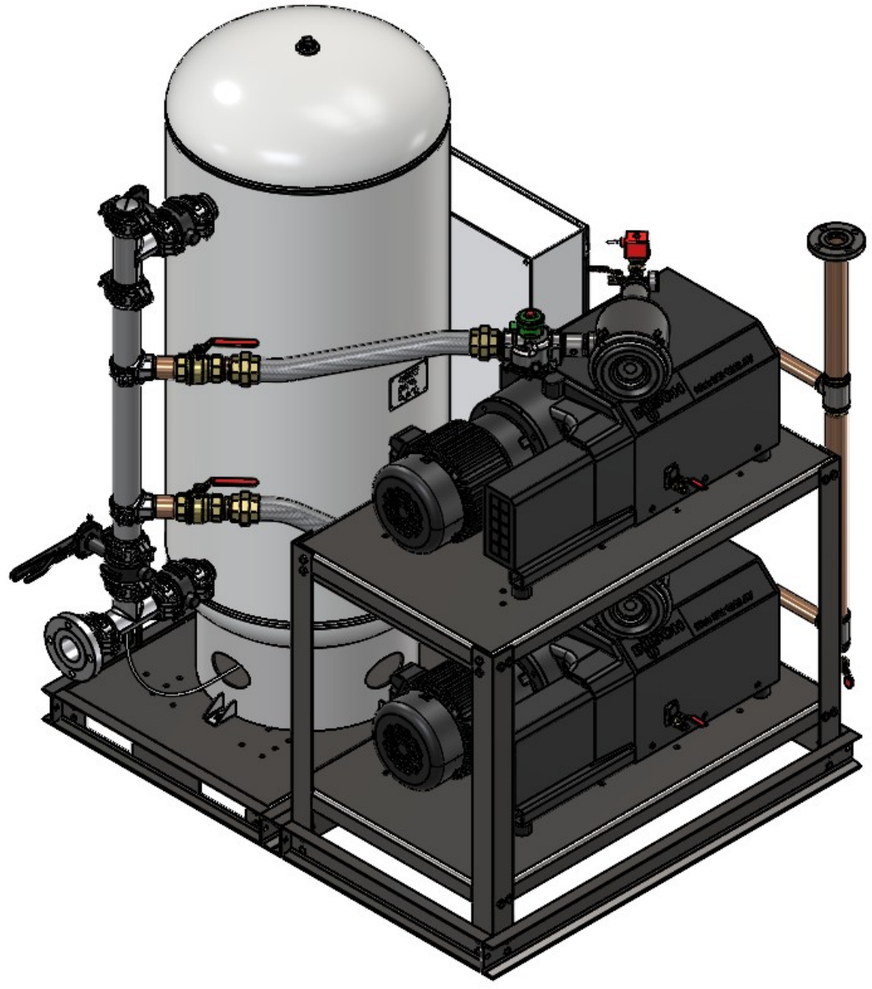

BACK ISOMETRIC VIEW

REV	DESCRIPTION	DATE	APPROVED
0	PRE-CONSTRUCTION / SUBMITTAL APPROVAL REQUIRED	XX/XX/XX	XXX

REVISIONS

CONFIDENTIALITY NOTICE:
The information contained in this drawing is intended for use only by AIR ENERGY GROUP LLC and XXXXXXX. The information is confidential and any copying, distribution or dissemination without the written consent of National Environmental Systems is STRICTLY PROHIBITED.

DRWN BY	PM
DATE	10/2/2026
CHK BY	
DATE	
APPR BY	
DATE	

GLOBALVAC & AIR
105 INDUSTRIAL BLVD / BROCKTON, MA 02301
Tel: 508-230-9445
WWW.GLOBALVACANDAIR.COM

TITLE: DUPLEX 7HP LAB CLAW VACUUM SYSTEM

CUSTOMER SITE LOCATION			JOB NO. XX-XXX		
SCALE NTS	SIZE B	DWG NO. VC07D-XXL-20V		SHEET 3 OF 3	REV --